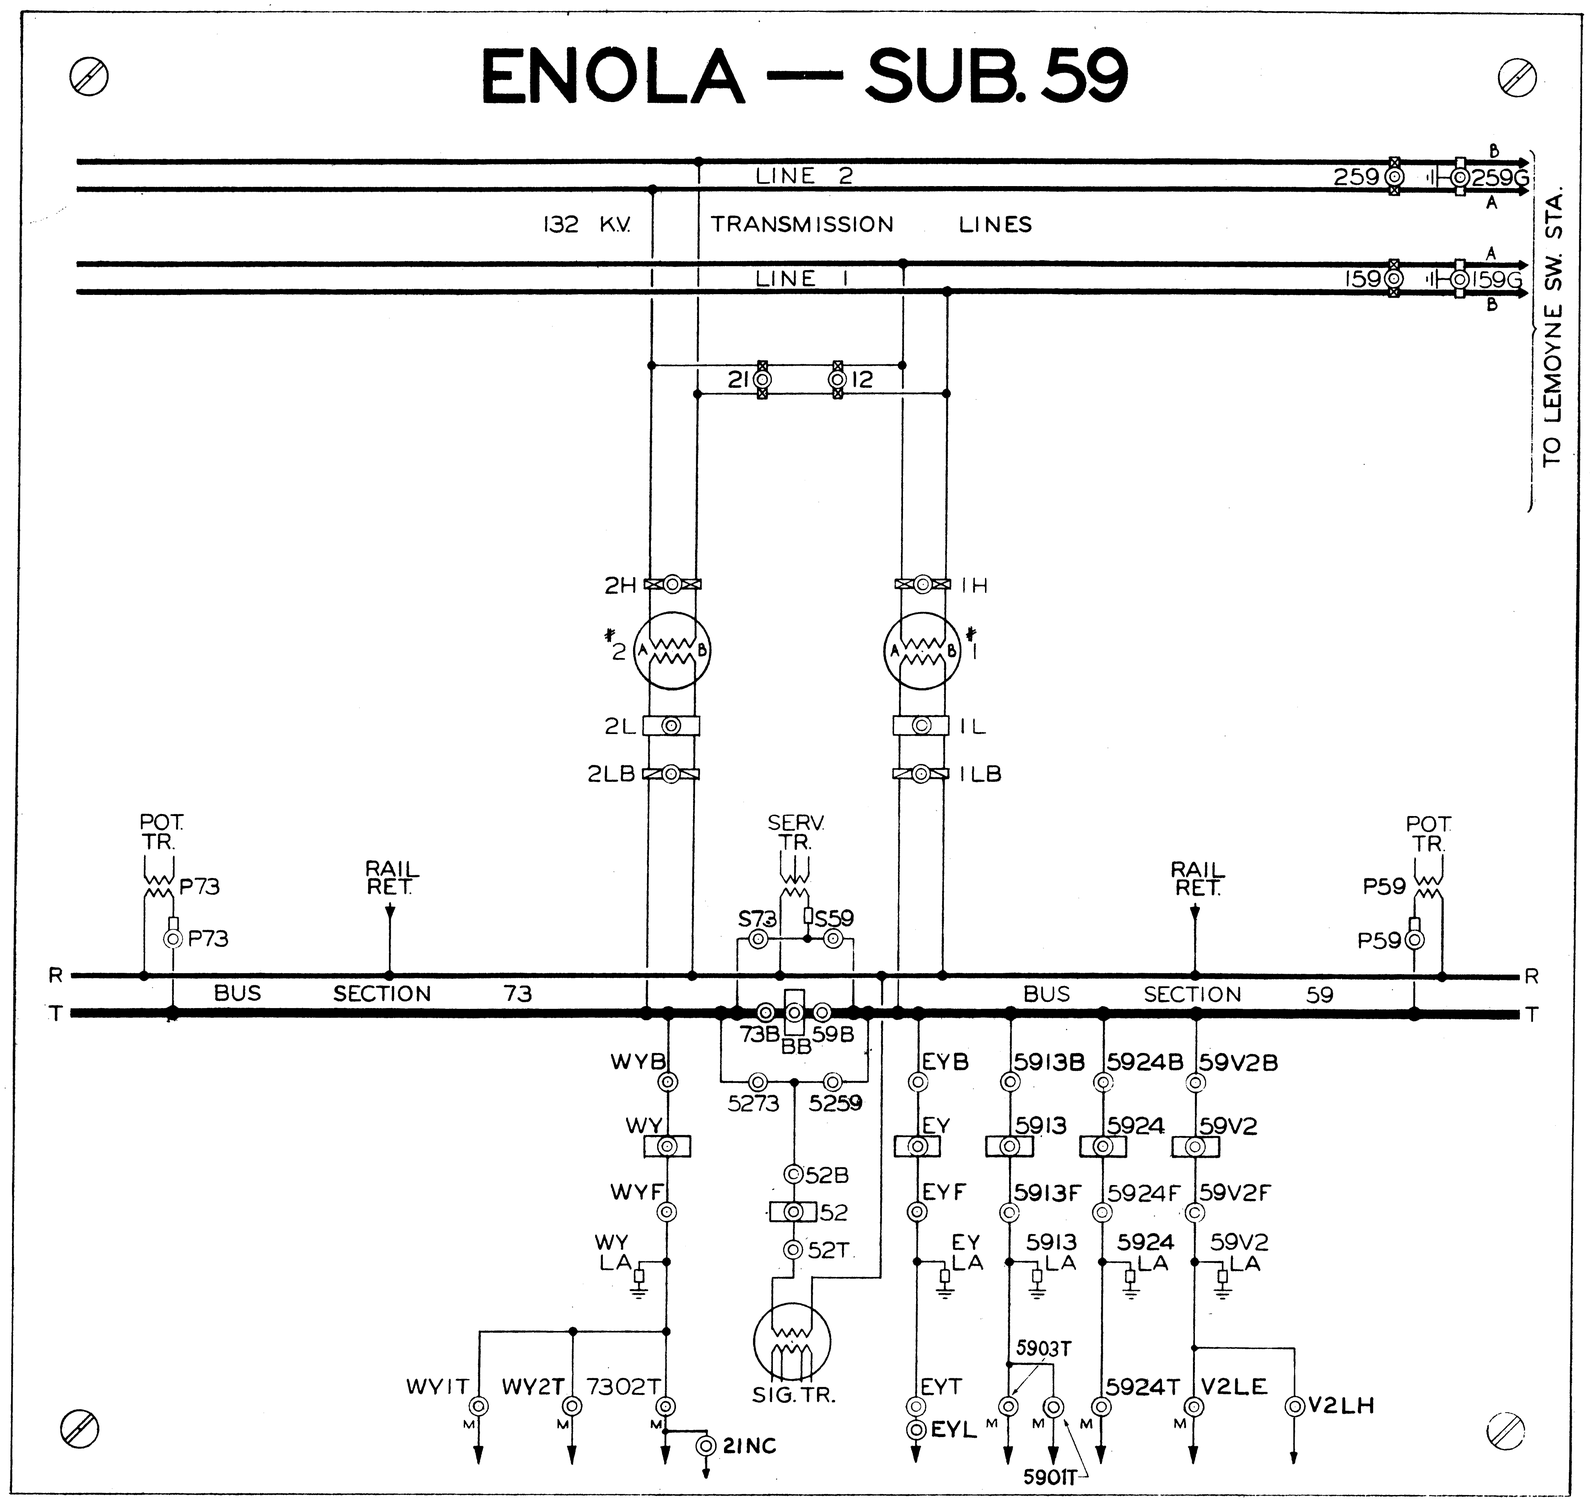

ENG. BRIDGES & BLDGS

ISSUE NO.	DATE	CORRECT	REMARKS	APPR
3	2-28-46	JCE	REMOVED 5913T, 5903T & 5901T ADDED	JKS
2	8-16-46		REV. WITH WIR. DIAG. & REPRODUCED	
1	10-20-37		FOR CONSTRUCTION	

GIBBS & HILL CONSULTING ENGINEERS NEW YORK

29C-14685-3

THE PENNSYLVANIA RAILROAD
HARRISBURG ELECTRIFICATION
PLUG BOARD FOR POWER DIRECTOR'S OFFICE IN PENNA. STATION, HARRISBURG
ENOLA SUBSTATION
PHILADELPHIA

H. T. Cover — CHIEF OF MOTIVE POWER
C — 29½" x 35"
J. Stair, Jr. — ELECTRICAL ENGINEER

DRAWN BY - [illegible]
CHECKED BY - [illegible] 10-20-37
② O.H.S. 8/9/46.

Downloaded from http://PRR.Railfan.net -- ©2010 collection of George L. Pitz -- scanned by Rob Schoenberg -- Commercial reproduction or distribution prohibited