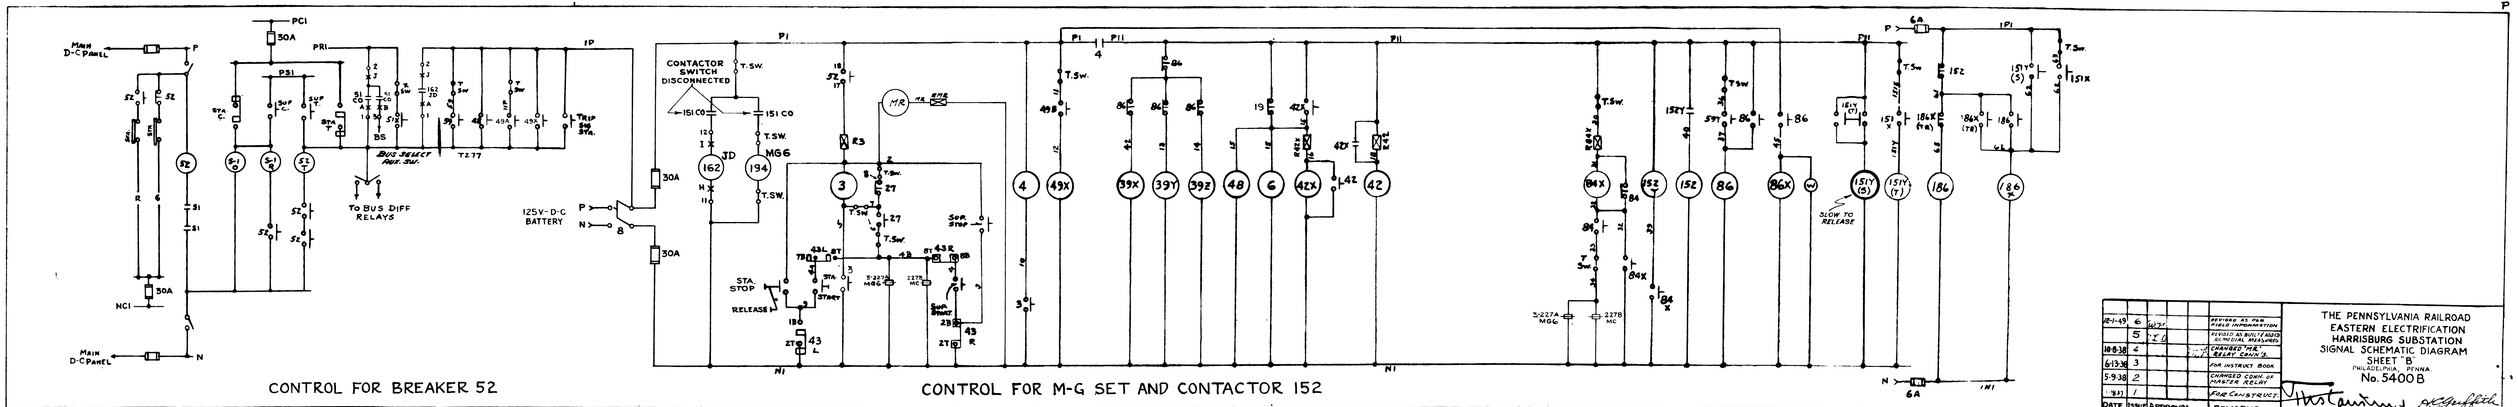

DATE	ISSUE	APPROVAL	REMARKS
12-1-49	6	W.S.F.	REVISED AS PER FIELD INFORMATION
	5	"E.B."	REVISED AS BUILT AND AS INSTALLED WAS APPD.
10-8-38	4		CHANGED "MR" RELAY CONN'S.
6-13-38	3		FOR INSTANT. BOOM
5-9-38	2		CHANGED CONN. OF MASTER RELAY
1937	1		FOR CONSTRUCT.

ASS'T. PR. CHIEF OF MOTIVE POWER — ELECTRICAL ENGINEER

THE PENNSYLVANIA RAILROAD
EASTERN ELECTRIFICATION
HARRISBURG SUBSTATION
SIGNAL SCHEMATIC DIAGRAM
SHEET "B"
PHILADELPHIA, PENNA.
No. 5400 B