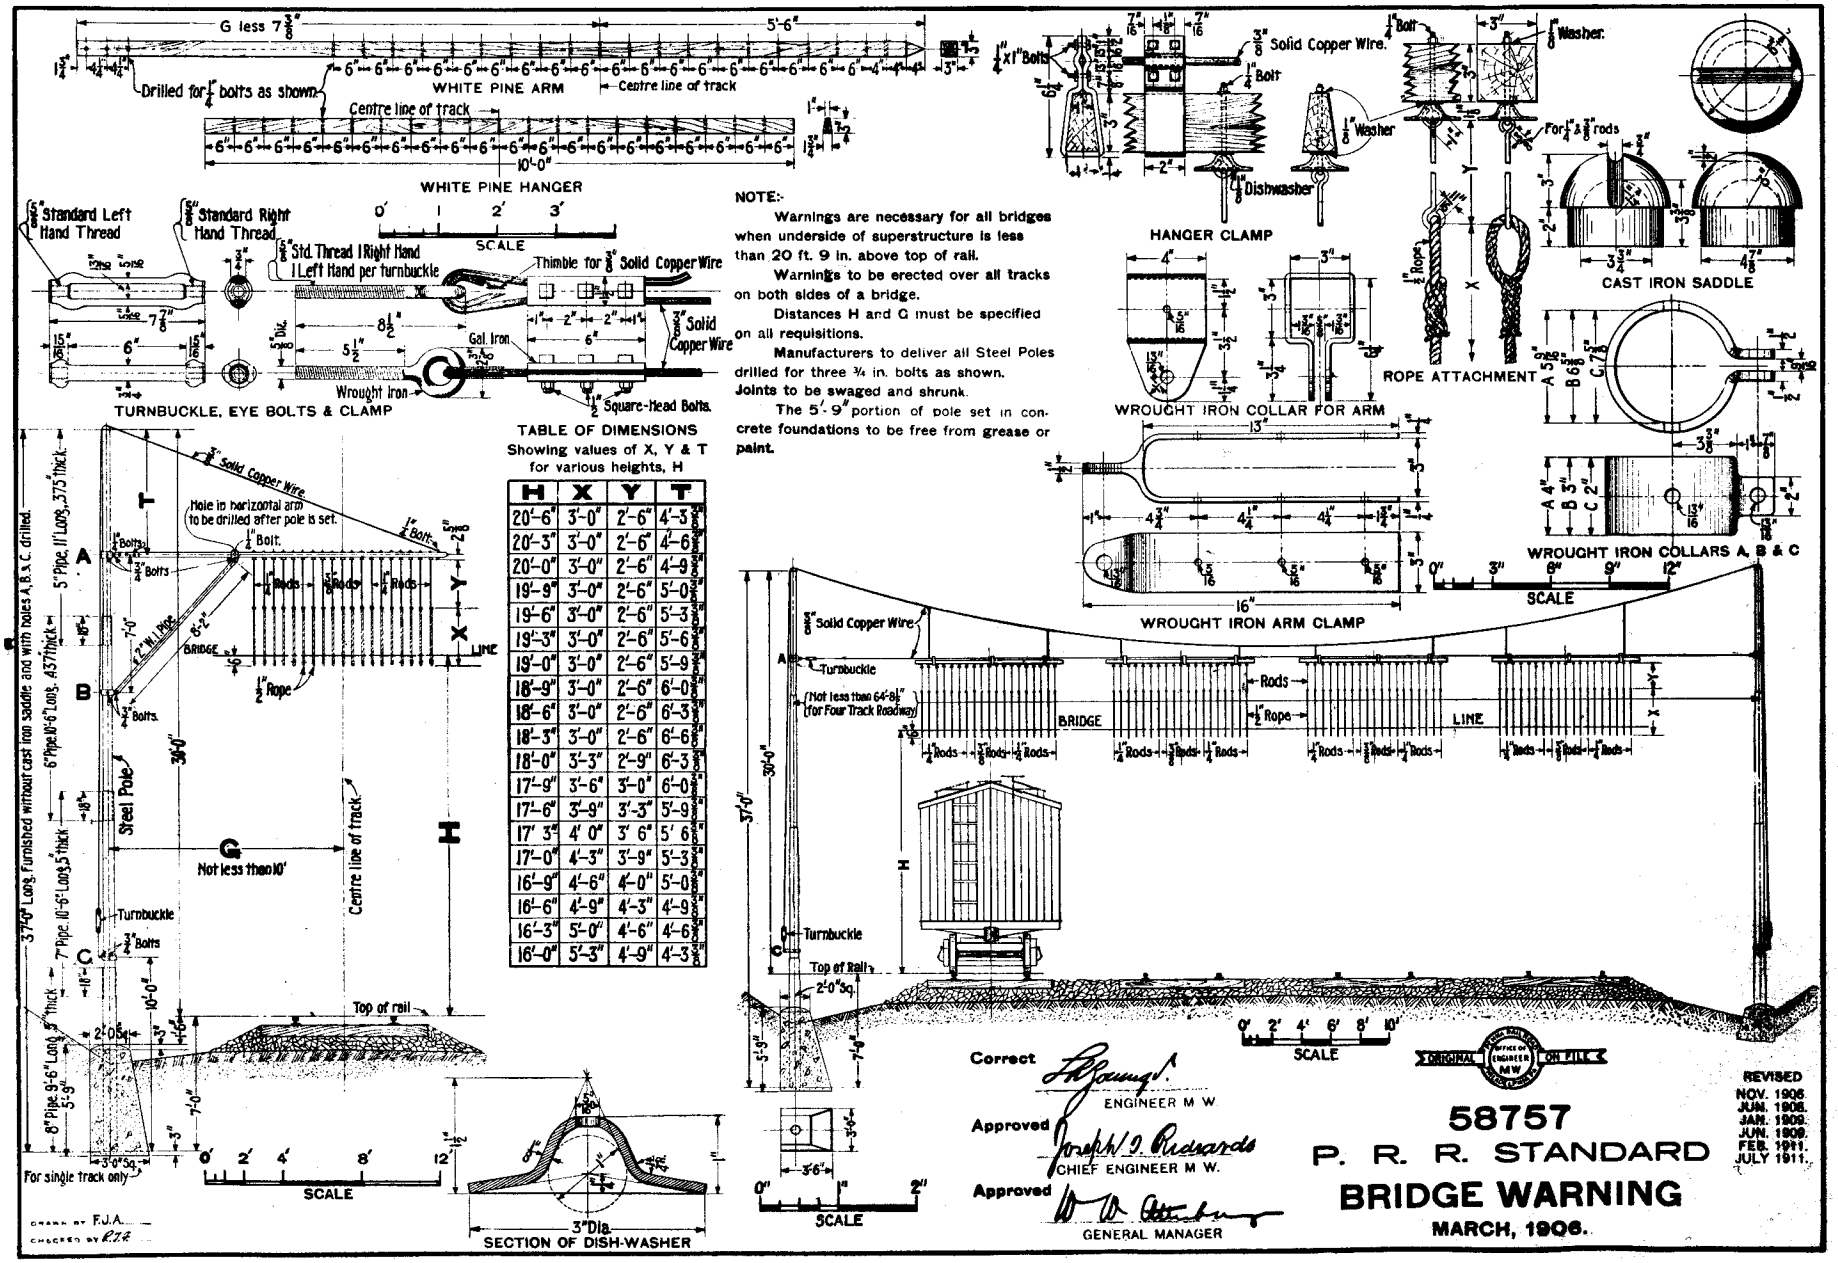

NOTE:-

Warnings are necessary for all bridges when underside of superstructure is less than 20 ft. 9 in. above top of rail.

Warnings to be erected over all tracks on both sides of a bridge.

Distances H and G must be specified on all requisitions.

Manufacturers to deliver all Steel Poles drilled for three ¾ in. bolts as shown.

Joints to be swaged and shrunk.

The 5'-9" portion of pole set in concrete foundations to be free from grease or paint.

TABLE OF DIMENSIONS
Showing values of X, Y & T for various heights, H

H	X	Y	T
20'-6"	3'-0"	2'-6"	4'-3 3/8"
20'-3"	3'-0"	2'-6"	4'-6 3/8"
20'-0"	3'-0"	2'-6"	4'-9 3/8"
19'-9"	3'-0"	2'-6"	5'-0 3/8"
19'-6"	3'-0"	2'-6"	5'-3 3/8"
19'-3"	3'-0"	2'-6"	5'-6 3/8"
19'-0"	3'-0"	2'-6"	5'-9 3/8"
18'-9"	3'-0"	2'-6"	6'-0 3/8"
18'-6"	3'-0"	2'-6"	6'-3 3/8"
18'-3"	3'-0"	2'-6"	6'-6 3/8"
18'-0"	3'-3"	2'-9"	6'-3 3/8"
17'-9"	3'-6"	3'-0"	6'-0 3/8"
17'-6"	3'-9"	3'-3"	5'-9 3/8"
17' 3"	4' 0"	3' 6"	5' 6 3/8"
17'-0"	4'-3"	3'-9"	5'-3 3/8"
16'-9"	4'-6"	4'-0"	5'-0 3/8"
16'-6"	4'-9"	4'-3"	4'-9 3/8"
16'-3"	5'-0"	4'-6"	4'-6 3/8"
16'-0"	5'-3"	4'-9"	4'-3 3/8"

http://PRR.Railfan.net
Collection of Pat McKinney