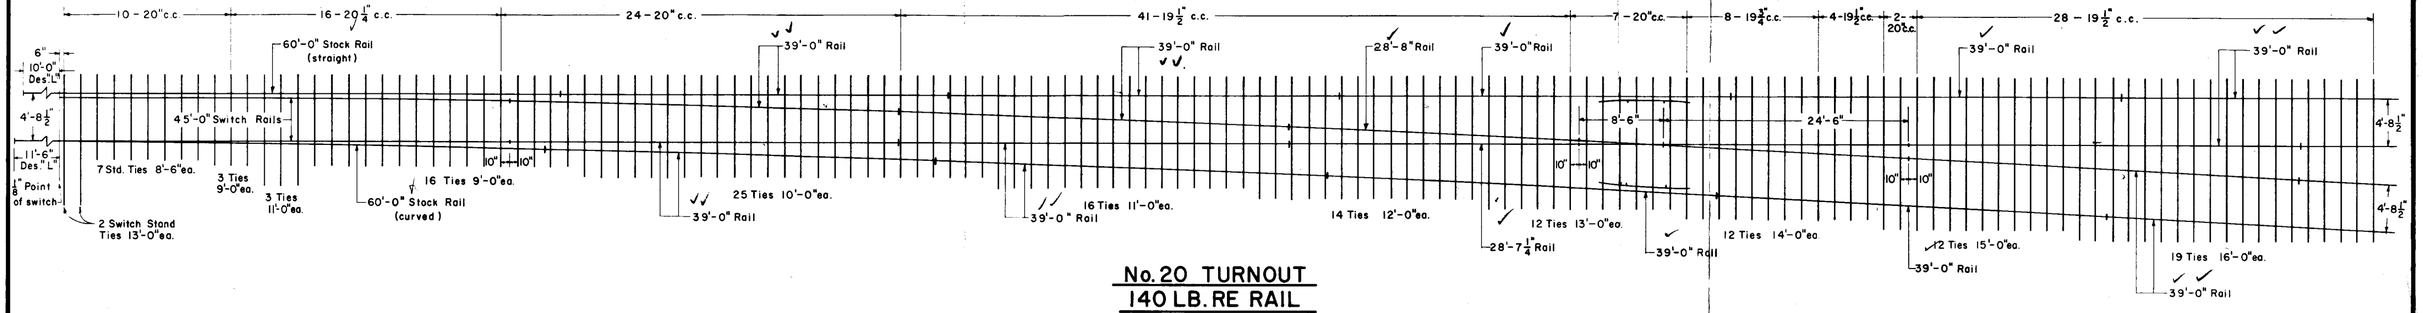

No. 20 TURNOUT
140 LB. RE RAIL

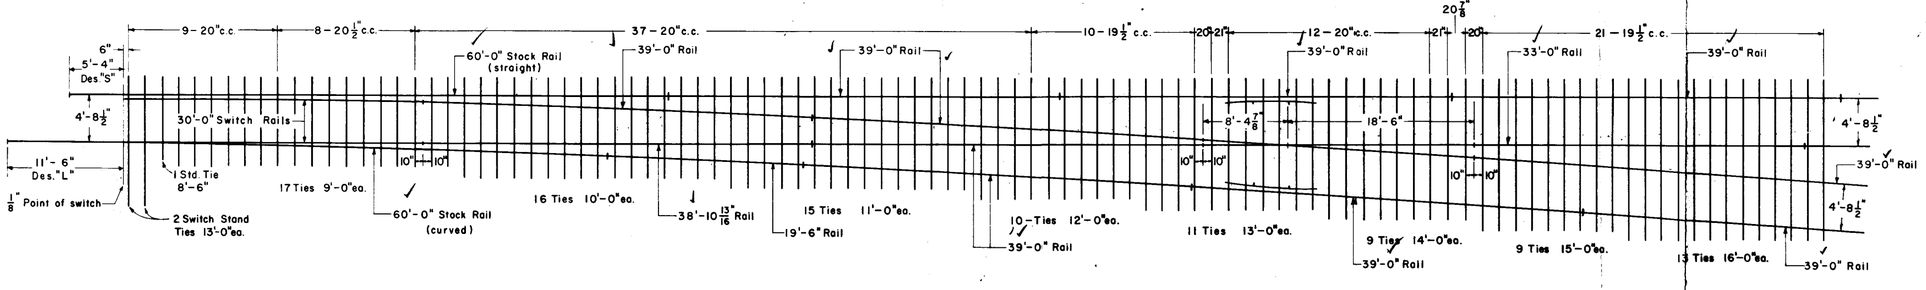

No. 15 TURNOUT
140LB. RE RAIL

TURNOUT	TIMBER REQUIRED								
	8'-6"	9'	10'	11'	12'	13'	14'	15'	16'
No. 15	1	17	16	15	10	13	9	9	13
No. 20	7	19	25	19	14	14	12	12	19

NOTE

Stock rails can be furnished by Chambersburg Reclamation Plant.

PENN CENTRAL

66475-B

TIE LAYOUT FOR No. 15 & No. 20 TURNOUT WITH 140LB. RE RAIL.

JANUARY 24, 1969

Office of Chief Engineer — Maintenance of Way

Phila., Pa.