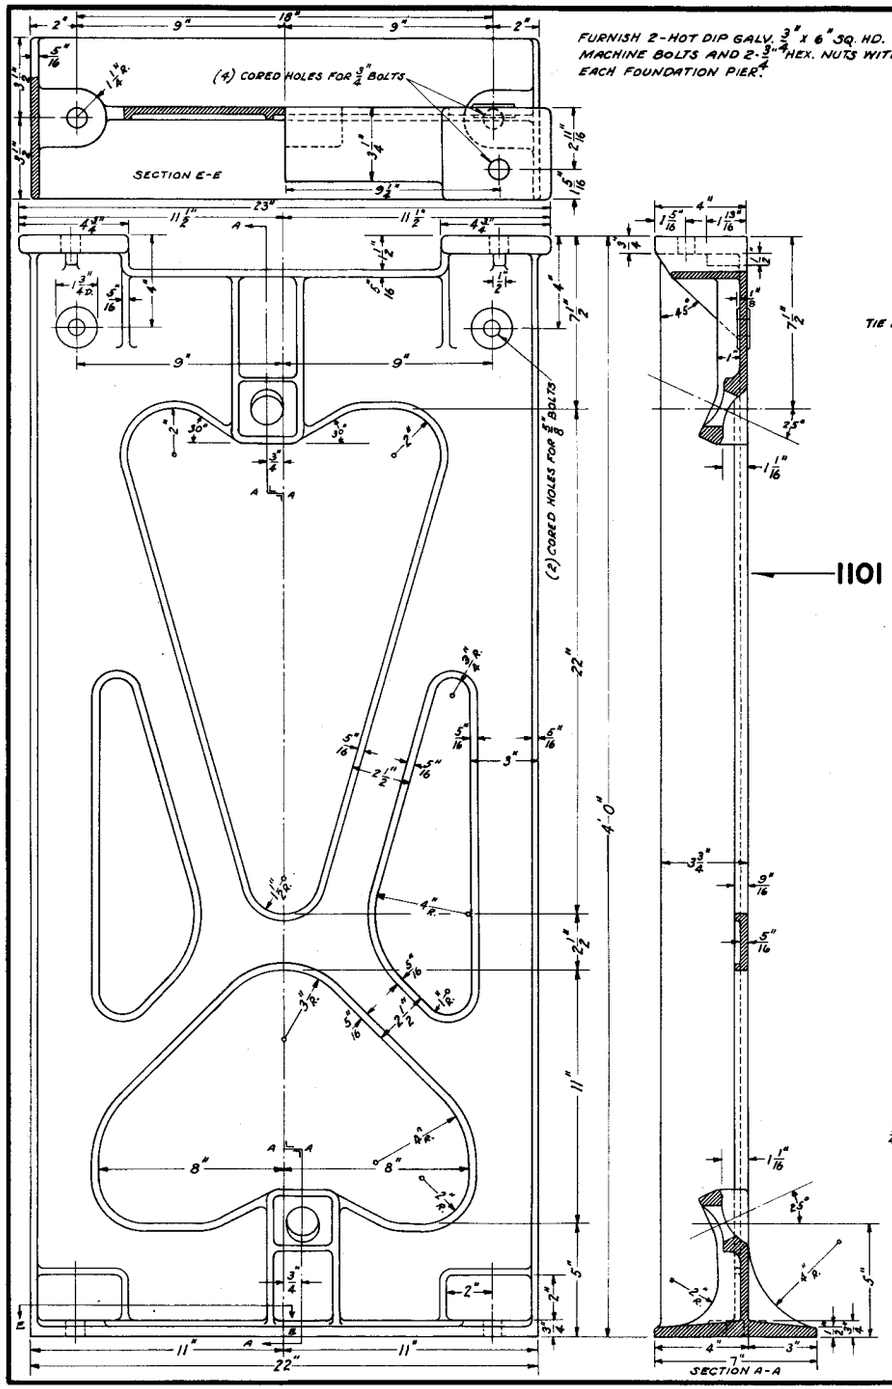

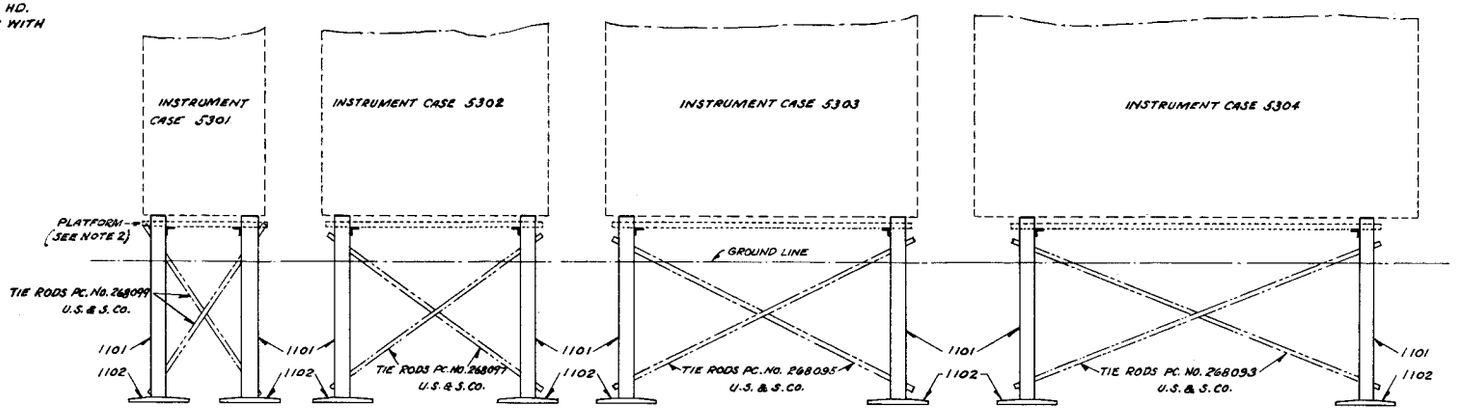

APPLICATIONS OF FOUNDATIONS.

1101 FOUNDATION PIER CAST IRON.

STORES CAT. REF. NO. 2A-5571

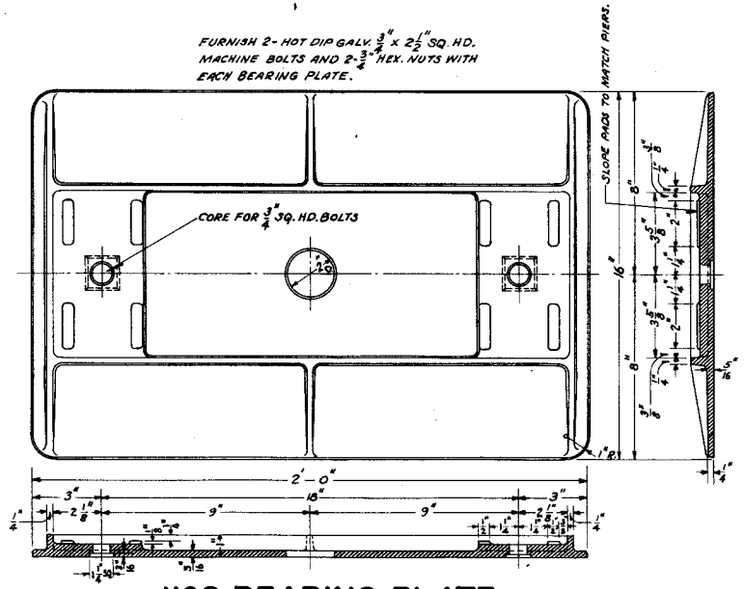

1102 BEARING PLATE CAST IRON.

STORE CAT. REF. NO. 2A-5572

NOTE:-

1. TIE RODS MAY BE ORDERED AND APPLIED TO PIERS, WHERE THE SOIL IS NOT SOLID ENOUGH TO HOLD THE PIERS IN PLACE.
2. ORDER PLATFORM SUPPORTS, PLATFORM ANGLES AND GRATINGS IN ACCORDANCE WITH CURRENT ISSUE OF DRAWING S-108.
3. WHERE GROUND CONDITIONS ARE FAVORABLE, BEARING PLATE 1102 MAY BE OMITTED.
4. BOTTOM OF CASE SHALL BE APPROX. 12 INCHES ABOVE THE TOP OF GROUND.

REVISIONS
C APRIL 11, 1951. NOTES 3 & 4 ADDED TO PLAN.
APPROVED H. J. Salmon

1 SHEET

S-110-C

THE PENNSYLVANIA RAILROAD

STANDARD

FOUNDATION

CAST IRON

FOR INSTRUMENT CASES

OFFICE OF CHIEF ENGINEER, PHILA., PA., APRIL 10, 1947.

Approved H. R. Griffith
Assistant Chief Engineer T. C. & S.

Approved J. T. Rennie
Chief Engineer

http://PRR.Railfan.net
Collection of Pat McKinney